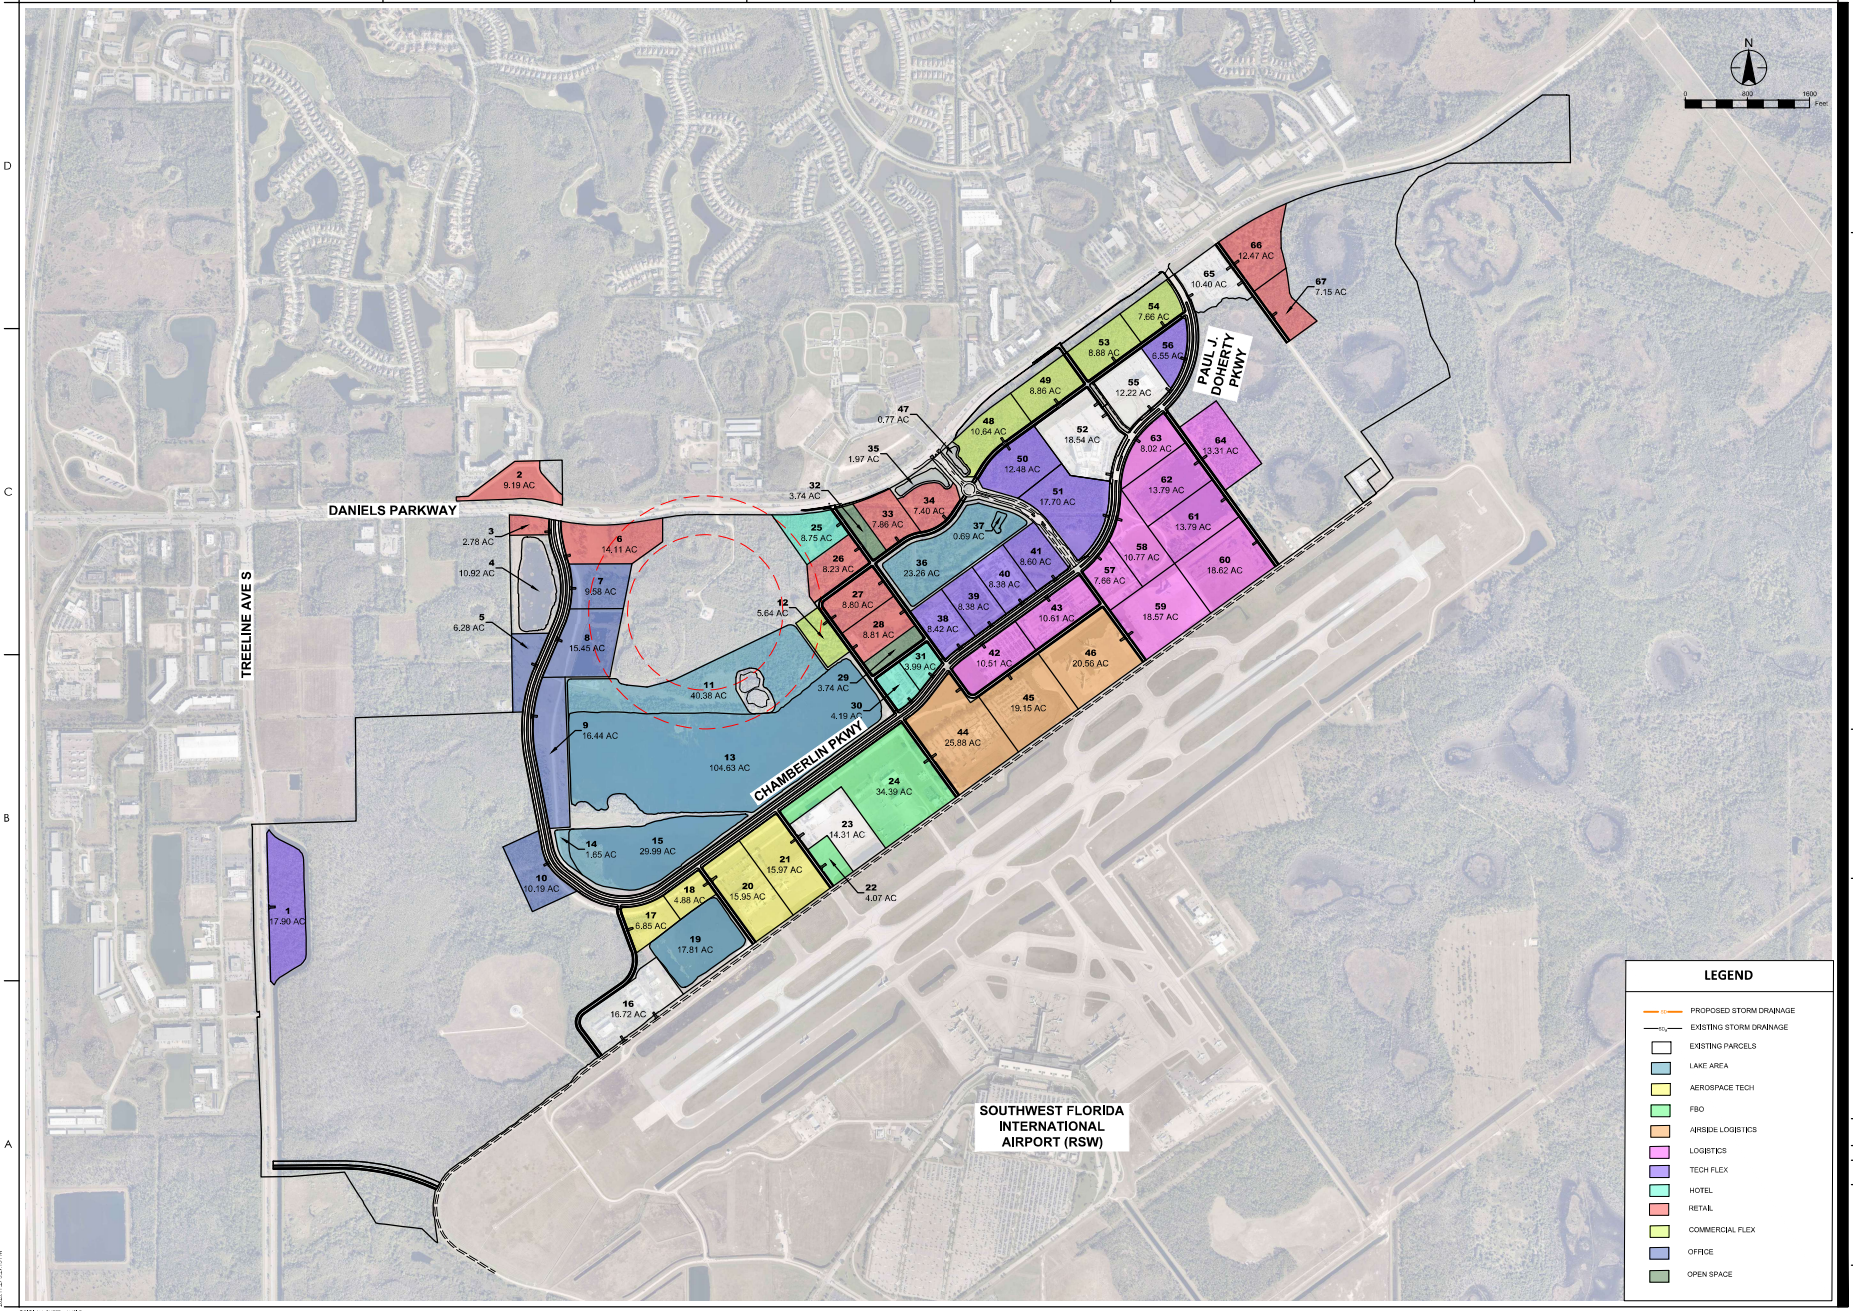

Stantec

Stantec Consulting Services Inc.
1821 Victoria Avenue Suite 1
Fort Myers, FL 33901-3656
Tel: (239) 939-1020
www.stantec.com

The Contractor shall verify and be responsible for all dimensions. DO NOT scale the drawing - any errors or omissions shall be reported to Stantec without delay. The Copyrights to all designs and drawings are the property of Stantec. Reproduction or use for any purpose other than that authorized by Stantec is forbidden.

Rev #	Revision Description	By	Appd	YYYY.MM.DD
Iss. #	Issued Description	By	Appd	YYYY.MM.DD

Permit/Seal

PRELIMINARY NOT FOR CONSTRUCTION

Client/Project

SKYPLEX

Project Location

LEE COUNTY

Project No.: 215618109

File Name: PROPOSED_SITE_PLAN

Scale: 1" = 800'

CC	JP	JBB	JUNE 2023
Dwn.	Dsgn.	Chkd.	Date.

Title

PROPOSED SITE PLAN

Drawing No.

ORIGINAL SHEET - ANSI D